NOTES:

- 32.5 SQ. FT. COVERED PORCH
- 5.0' PROJECTION ON GARAGE.
- 24.0' FRONT SETBACK
- 65.4' REAR SETBACK
- 7.0" LEFT SETBACK
- 8.4" RIGHT SETBACK

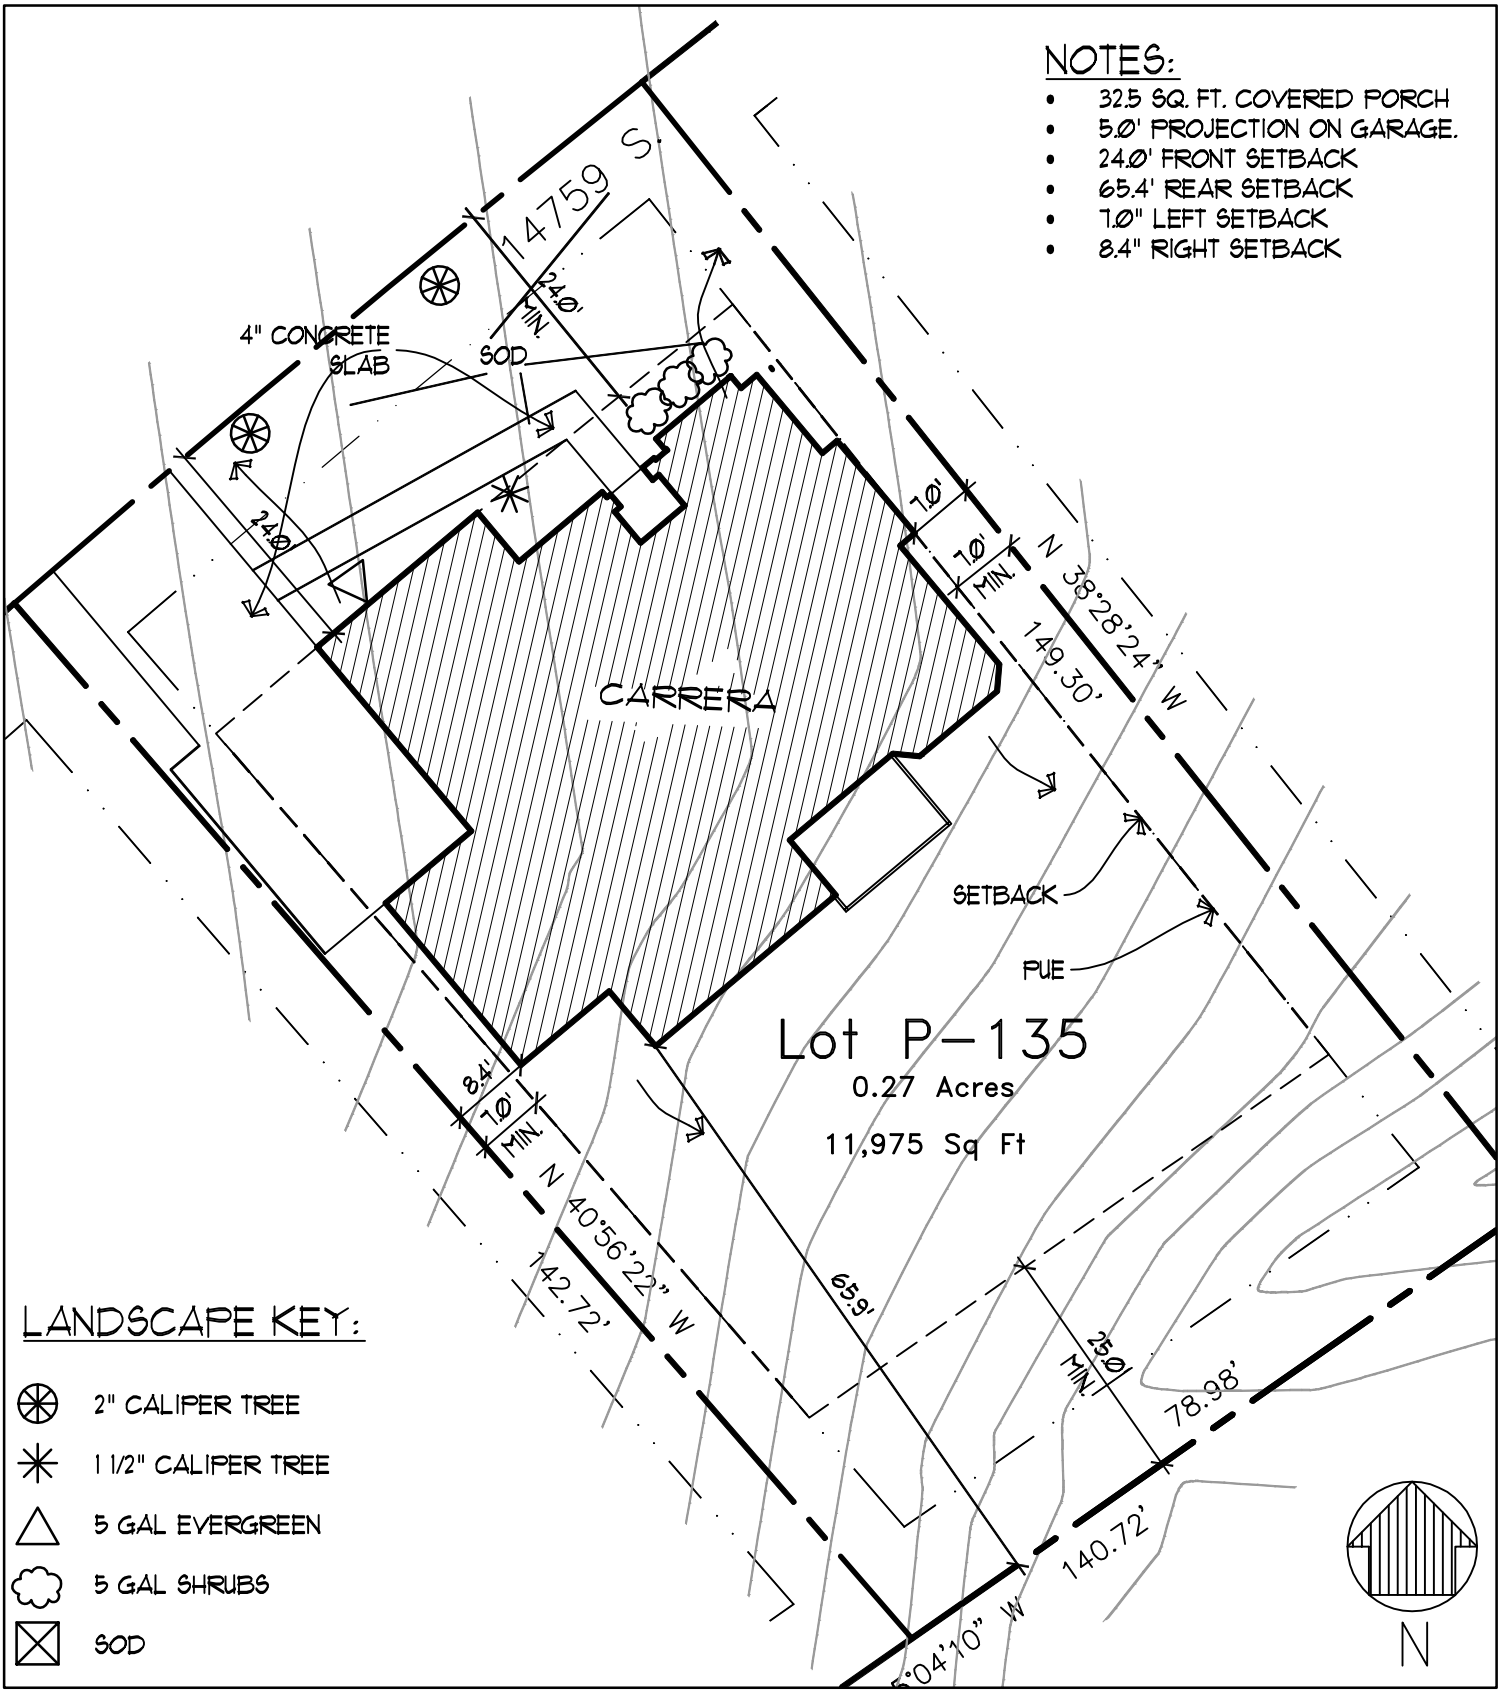

LANDSCAPE KEY:

- 2" CALIPER TREE
- 1 1/2" CALIPER TREE
- 5 GAL EVERGREEN
- 5 GAL SHRUBS
- SOD

PLAN	DATE	
CARRERA 3-CAR	2/10/2006	
ADDRESS	SCALE	
14759 SOUTH ALDEN VIEW LANE HERRIMAN, UTAH 84065	1" = 20'-0"	
	SQUARE FEET	ACREAGE
	11,975	0.27
SUBDIVISION	PHASE	LOT NUMBER
ROSECREST	P	135

WASATCH HOMES
P.O. Box 490
Riverton, Utah 84065
(801) 446-9988